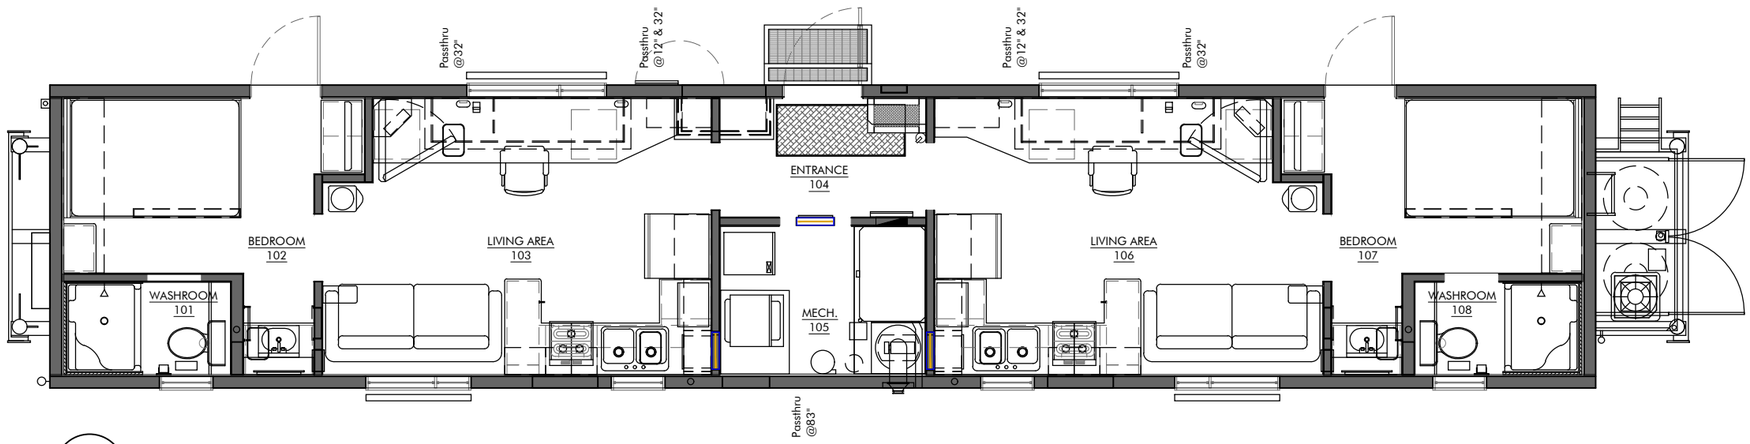

1 A01.00 FLOOR PLAN
SCALE: 3/16" = 1'-0"

CODE & DESIGN COMPLIANCE

ALBERTA BUILDING CODE 2014 - PART 10

NATIONAL PLUMBING CODE 2015
NATIONAL MECHANICAL CODE 2015
CANADIAN ELECTRICAL CODE 2018

FLOOR LIVE LOAD: 4.8 kPA
ROOF LIVE LOAD: 2.0 kPA
STRUCTURAL ENGINEER REFERENCE: SE(1260DCC)

OUTDOOR DESIGN TEMPERATURE: -45° C

ABBREVIATIONS

TYP. - TYPICAL
U/S - UNDERSIDE
T/O - TOP OF
A.F.F. - ABOVE FLOOR FINISH
N.I.C. - NOT IN CONTRACT
T.B.D. - TO BE DETERMINE
N/A - NOT APPLICABLE

DRAWING INDEX

A01.00 - FLOOR PLAN
A01.01 - COLOUR SCHEDULE
A01.02 - SKID & WELDING
A01.03 - EQUIPMENT
A01.04 - CABINET
A01.05 - FLOOR FRAMING
A01.06 - WALL FRAMING
A01.07 - ROOF FRAMING
A01.08 - ROOF PLAN
A01.09 - INTERIOR ELEVATION
A01.10 - EXTERIOR ELEVATION
E01.00 - ELECTRICAL HV PLAN
E01.01 - ELECTRICAL LV PLAN
M01.00- MECHANICAL PLAN

SERIAL #: 8774
MODEL #: 191260-S-WSEE

REVISIONS/ISSUE DATA

REV.#	DESCRIPTION:	DATE	BY

SEAL/STAMP:

CLIENT: ALTA-FAB STRUCTURES
PROJECT: 12'-0" x 60'-0" (SKIDDED) ENGINEER/ENGINEER WELLSITE
SHEET TITLE: FLOOR PLAN

ALTA-FAB
Experts in Offsite Construction

This drawing and design is the sole property of Alta-Fab Structures ltd. and may not be reproduced or submitted without the expressed written consent of Alta-Fab Structures ltd.

LOCATION #: ALBERTA, CANADA
PROJECT #: 1215
SERIAL #: 8774
CAD FILE: A01.00 - WSEE
DRAWN BY: DD
CHECKED BY: --
SHEET NO: A01.00